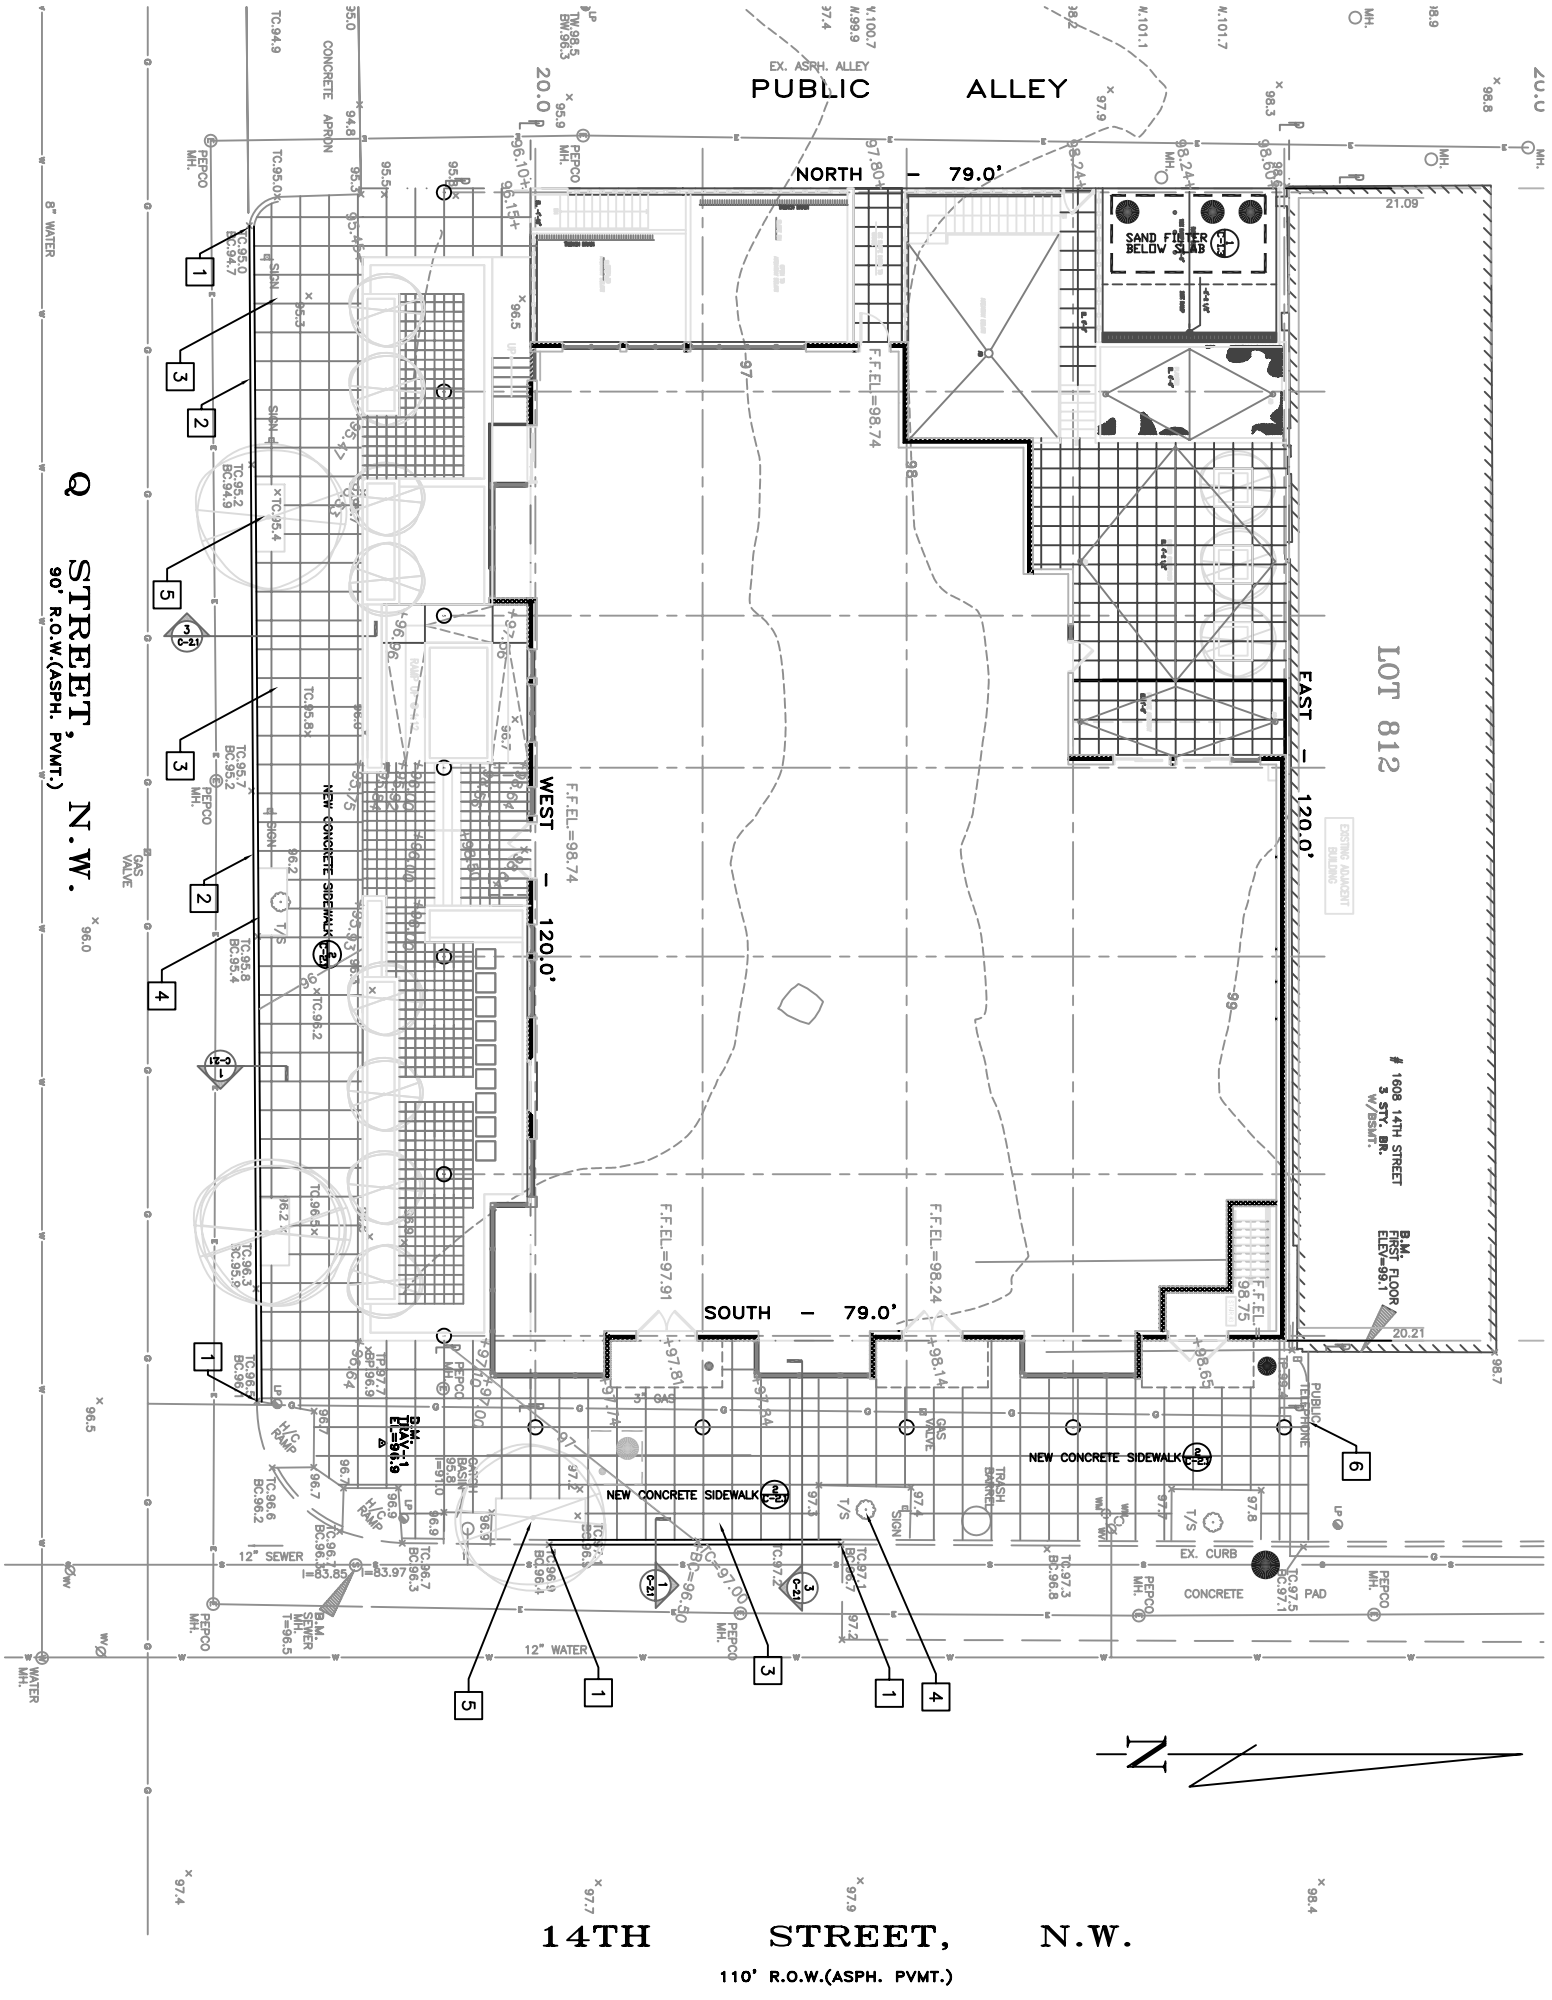
PUBLIC ALLEY
EX. ASPH. ALLEY
NORTH – 79.0'
EAST – 120.0'
SOUTH – 79.0'
WEST – 120.0'
LOT 812
SAND FILTER BELOW SLAB
F.F.EL=98.74
F.F.EL=97.91
F.F.EL=98.24
F.F.EL=98.75
# 1608 14TH STREET 3 STY. BR. W/BSMT.
B.M. FINISH FLOOR ELEV=99.1
NEW CONCRETE SIDEWALK
NEW CONCRETE SIDEWALK
NEW CONCRETE SIDEWALK
EX. CURB
CONCRETE PAD
12" SEWER
12" WATER
B.M. SEWER MH. T=96.5
B.M. TBM-1 EL=96.9
Q STREET, N.W.
90' R.O.W.(ASPH. PVMT.)
14TH STREET, N.W.
110' R.O.W.(ASPH. PVMT.)